Appendix B

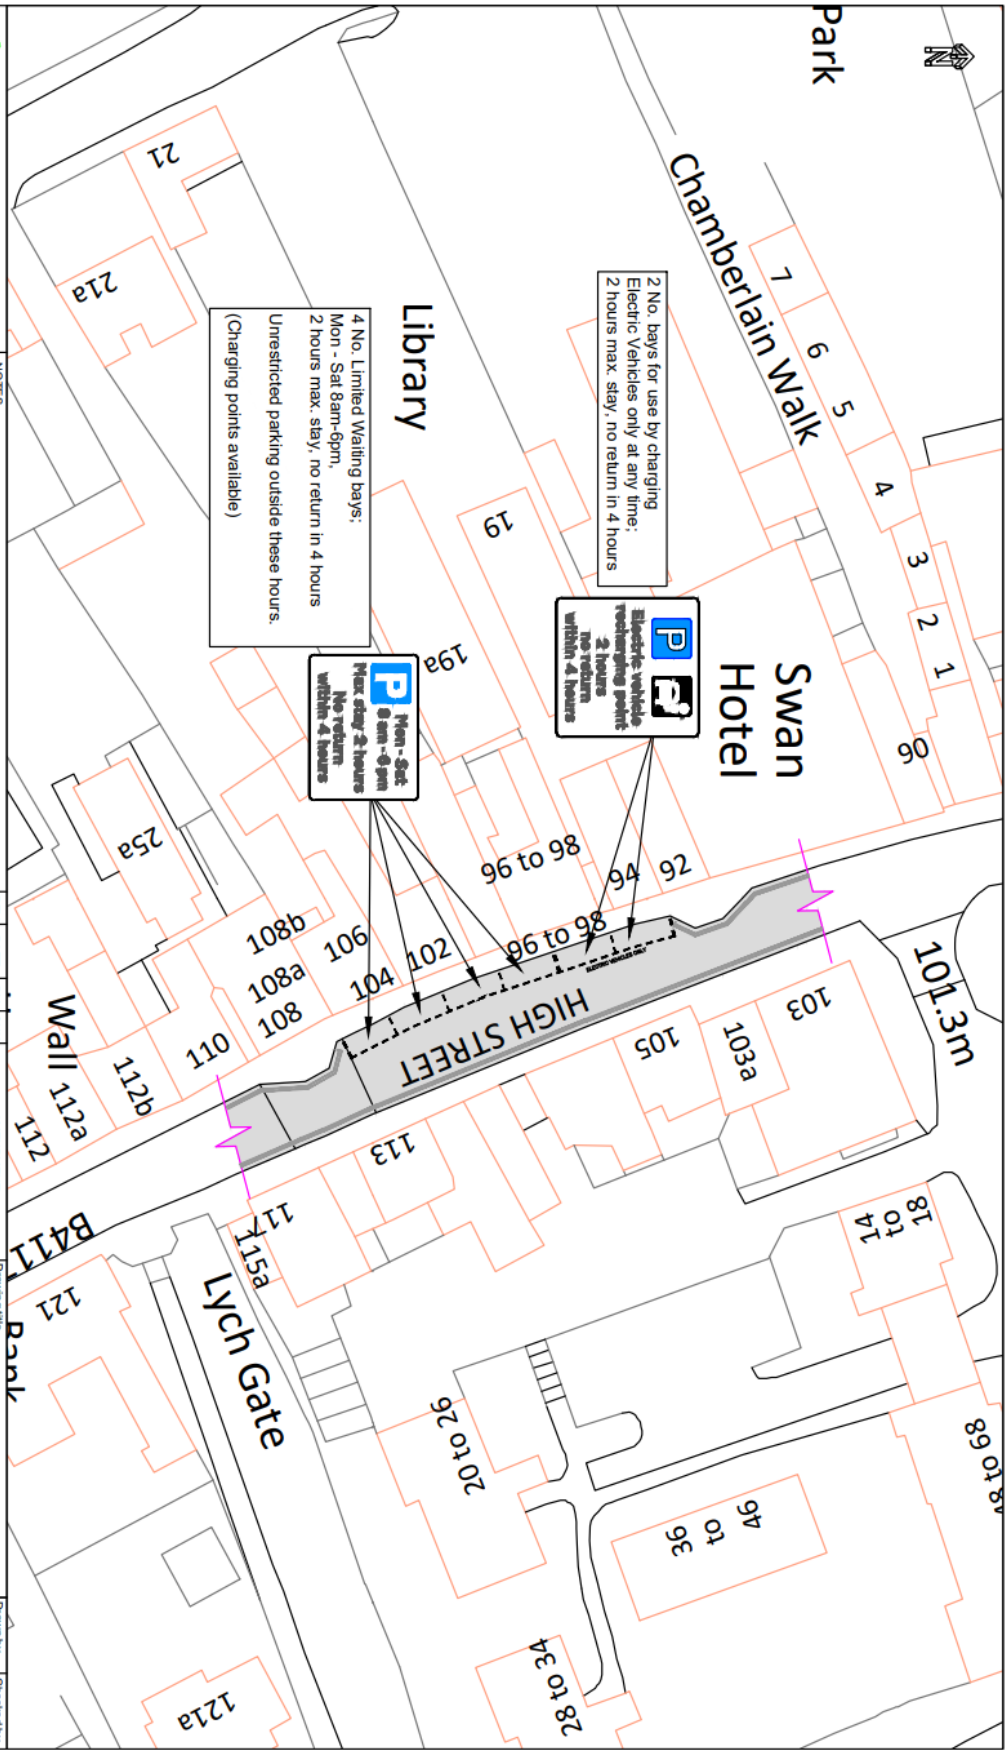

NOTES

All other restrictions to remain unchanged

H:\Traffic\A_Parking Management\Electric Vehicle Bays\Coleshill EV.dwg
Based on Ordnance Survey mapping with the permission of the Controller of HMSO
© Crown Copyright and database right 2018. Ordnance Survey 100019520.
All rights reserved.
Unauthorised reproduction infringes copyright and may lead to prosecution or civil proceedings.
Warwickshire County Council.

REV	DATE	BY	CHK	AMENDMENT
-	-/-/-	-	-	-
-	-/-/-	-	-	-
-	-/-/-	-	-	-
-	-/-/-	-	-	-
-	-/-/-	-	-	-

Warwickshire County Council
TRANSPORT AND ECONOMY
Traffic & Road Safety
Communities, Shire Hall Post Room
Warwick, CV34 4SP
Tel: 01926 410410
www.warwickshire.gov.uk
mailbox:communities@warwickshire.gov.uk

Drawing title
Electric Vehicle Charging Bays
High Street
Coleshill

Project title
Electric Vehicle Charging Bays

Drawn by: **PM**
Checked by: **JR**
Date: **15 July 2020**
Scale: **1:625 @ A4_L**
Drawing number: **TR/11235-01**