Appendix A

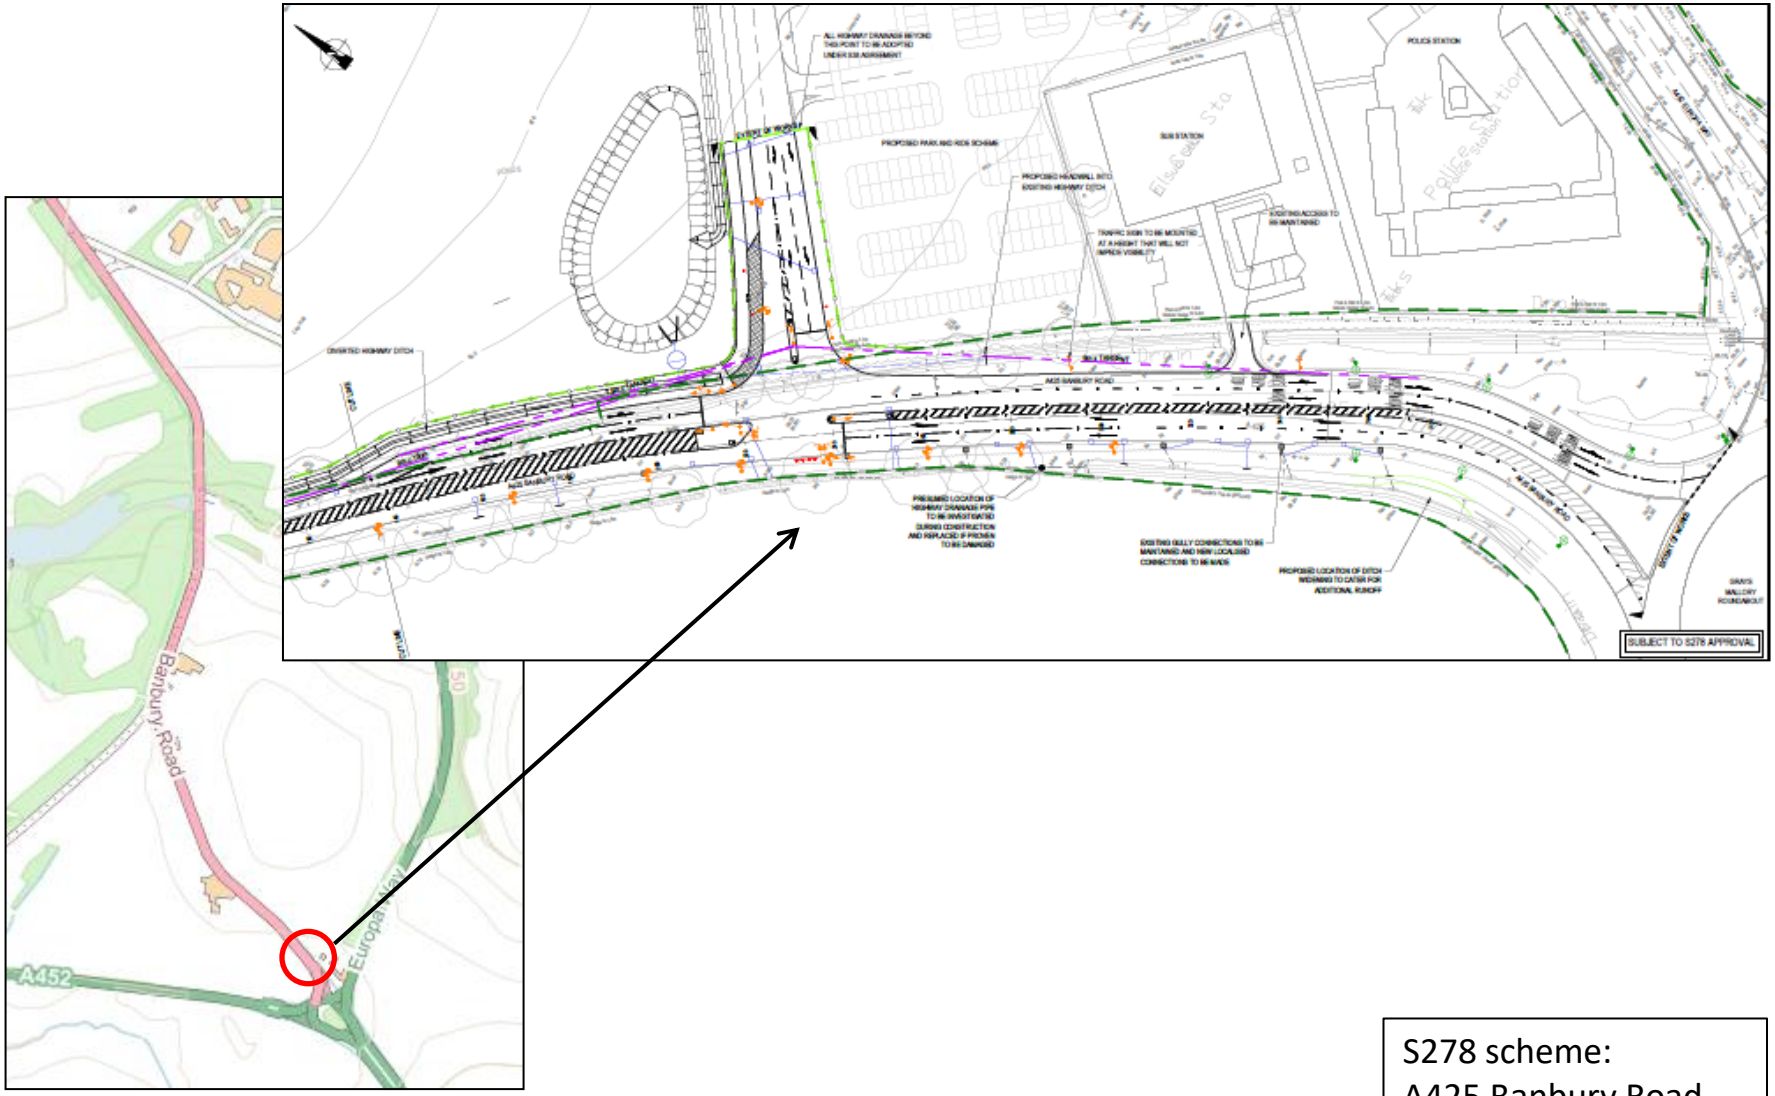

S278 scheme:
A425 Banbury Road,
Warwick

Extracts from PBA drawing 43678/2003/0101 and WCC OS mapping licence 100019520

Appendix B

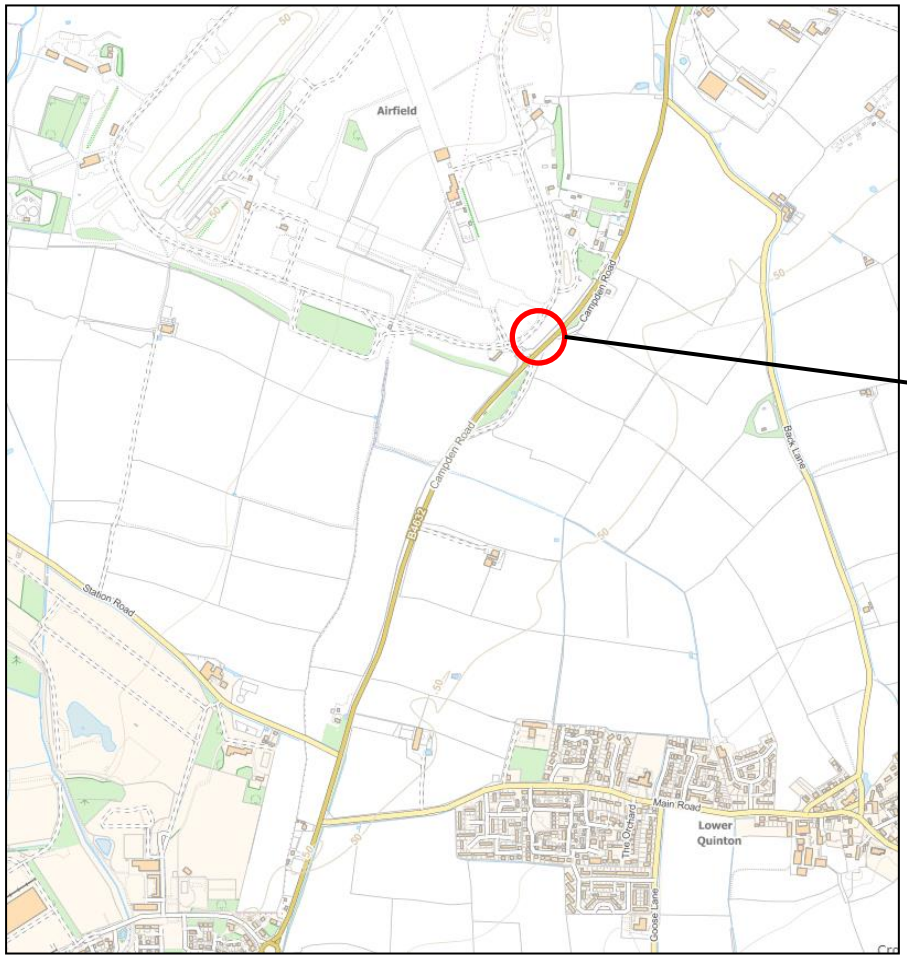

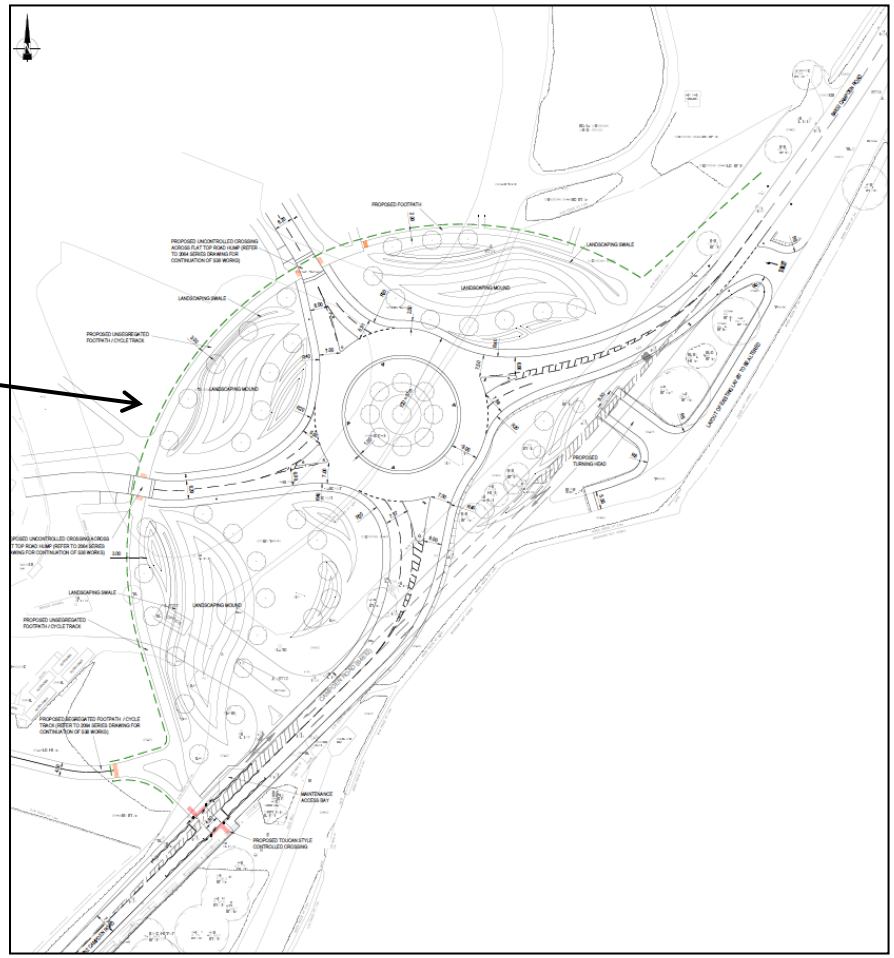

S278 scheme:
B4632 Campden Road,
Long Marston

Extracts from PBA drawing 31971/2401/100/01 and WCC OS mapping licence 100019520